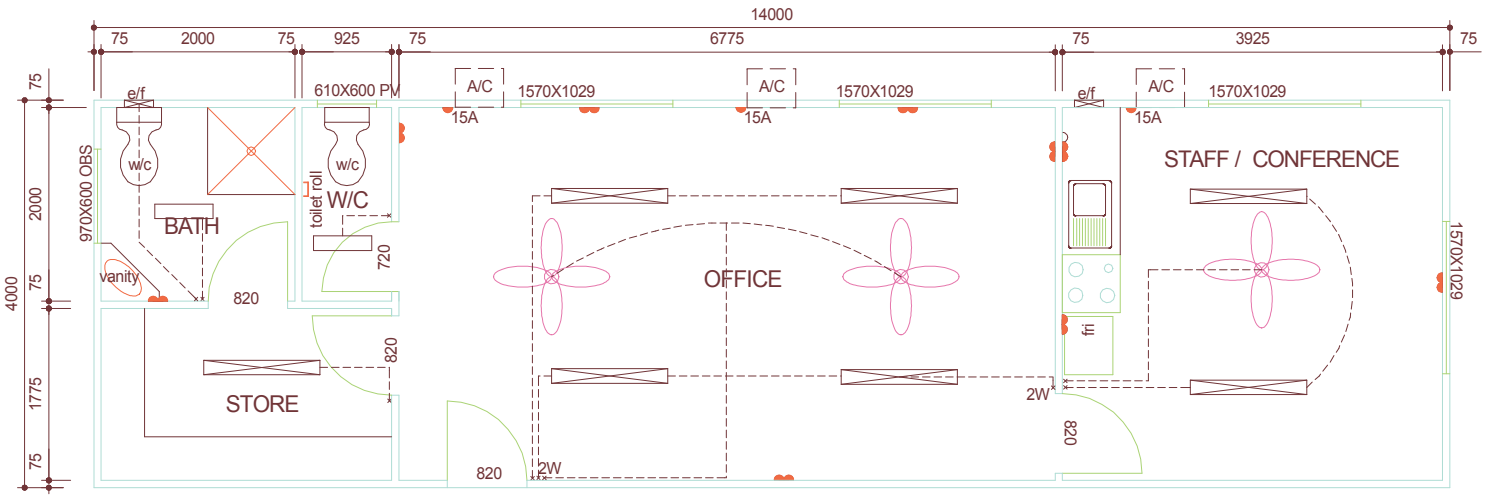

FLOOR PLAN

ELECTRICAL LEGEND -:

- CEILING SWEEP FAN. 1200mm.
- 1X18W FLURESCENT LIGHT FITTING DIFFUSED.
- 1X36 FLURESCENT LIGHT FITTING DIFFUSED.
- DOUBLE G.P.O.
- 15A — SINGLE 15 Amp G.P.O.
- SWITCH RUN
- A/C — AIR CONDITIONER
- e/f — WALL EXHAUST FAN
- SMOKE — SMOKE DETECTOR

NOTE -:

THIS DRAWING IS COPYRIGHT AND MUST NOT BE USED OR COPIED WITHOUT PRIOR AUTHORISATION FROM B & J BUILDING

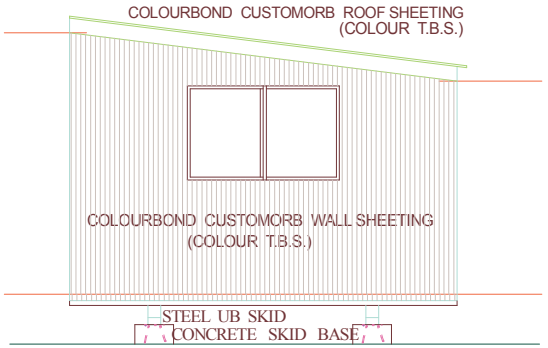

END ELEVATION

Pride & Quality

B & J BUILDING CONSULTANTS & STEEL SUPPLIES
PHONE :- 91926262 - 91926263 FAX :- 91926264
Lot 50, Port Drive, Broome.
P.O. Box 1308, Broome. W.A. 6725

JOB TYPE
CHECKED
TRADESMAN
DATE

CLIENT :- SALES DEPT.
ADDRESS :- AS DIRECTED.
DESCRIPTION :- PROPOSED OFFICE. THE KARAJARRI II

SCALE 1 - 50
DRAWN PHIL
JOB NO XX
DWG NO XX
DATE X